


SECTION A-A

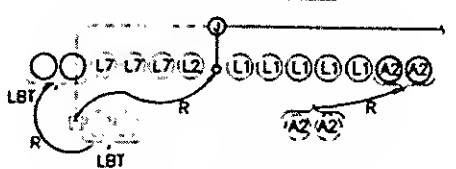

SECTION B-B

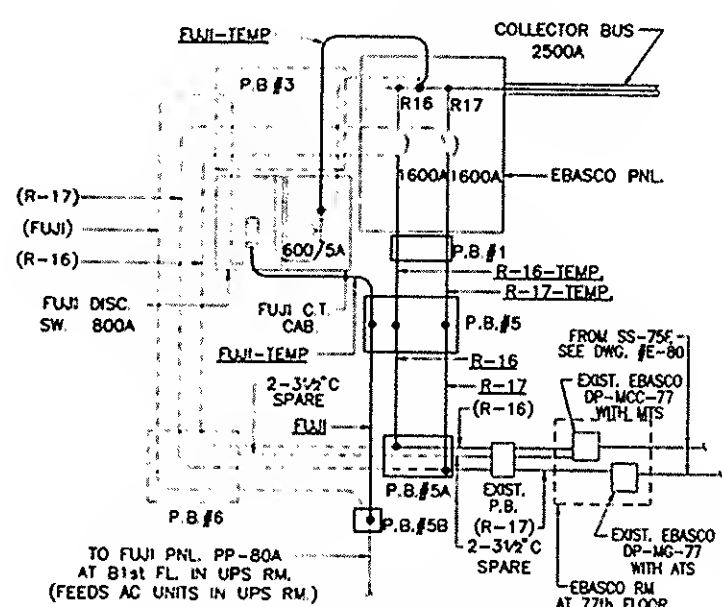


DIAGRAM "A"

RELOCATION OF FDRS R16, R17 & FUJI
(SEE THIS DWG. & DWG. #E-65 FOR PLANS & SECTIONS)



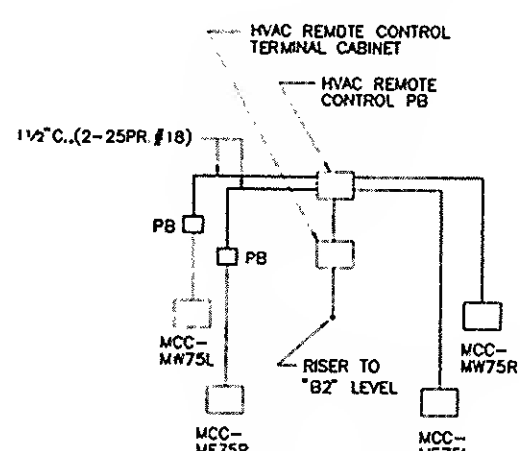


DIAGRAM "B"

HVAC REMOTE CONTROL SYSTEM
SEE NOTE #5

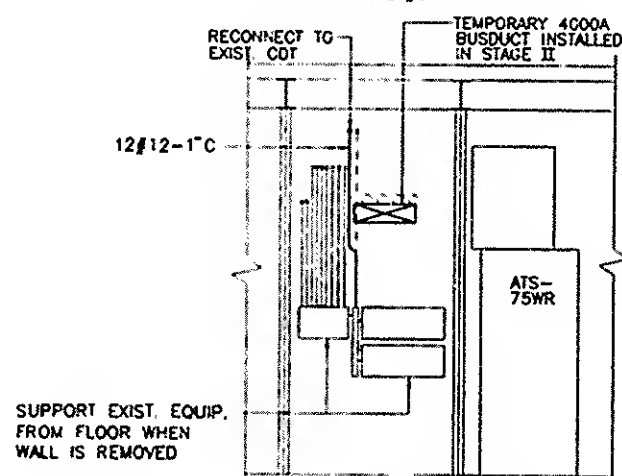


SECTION C-C

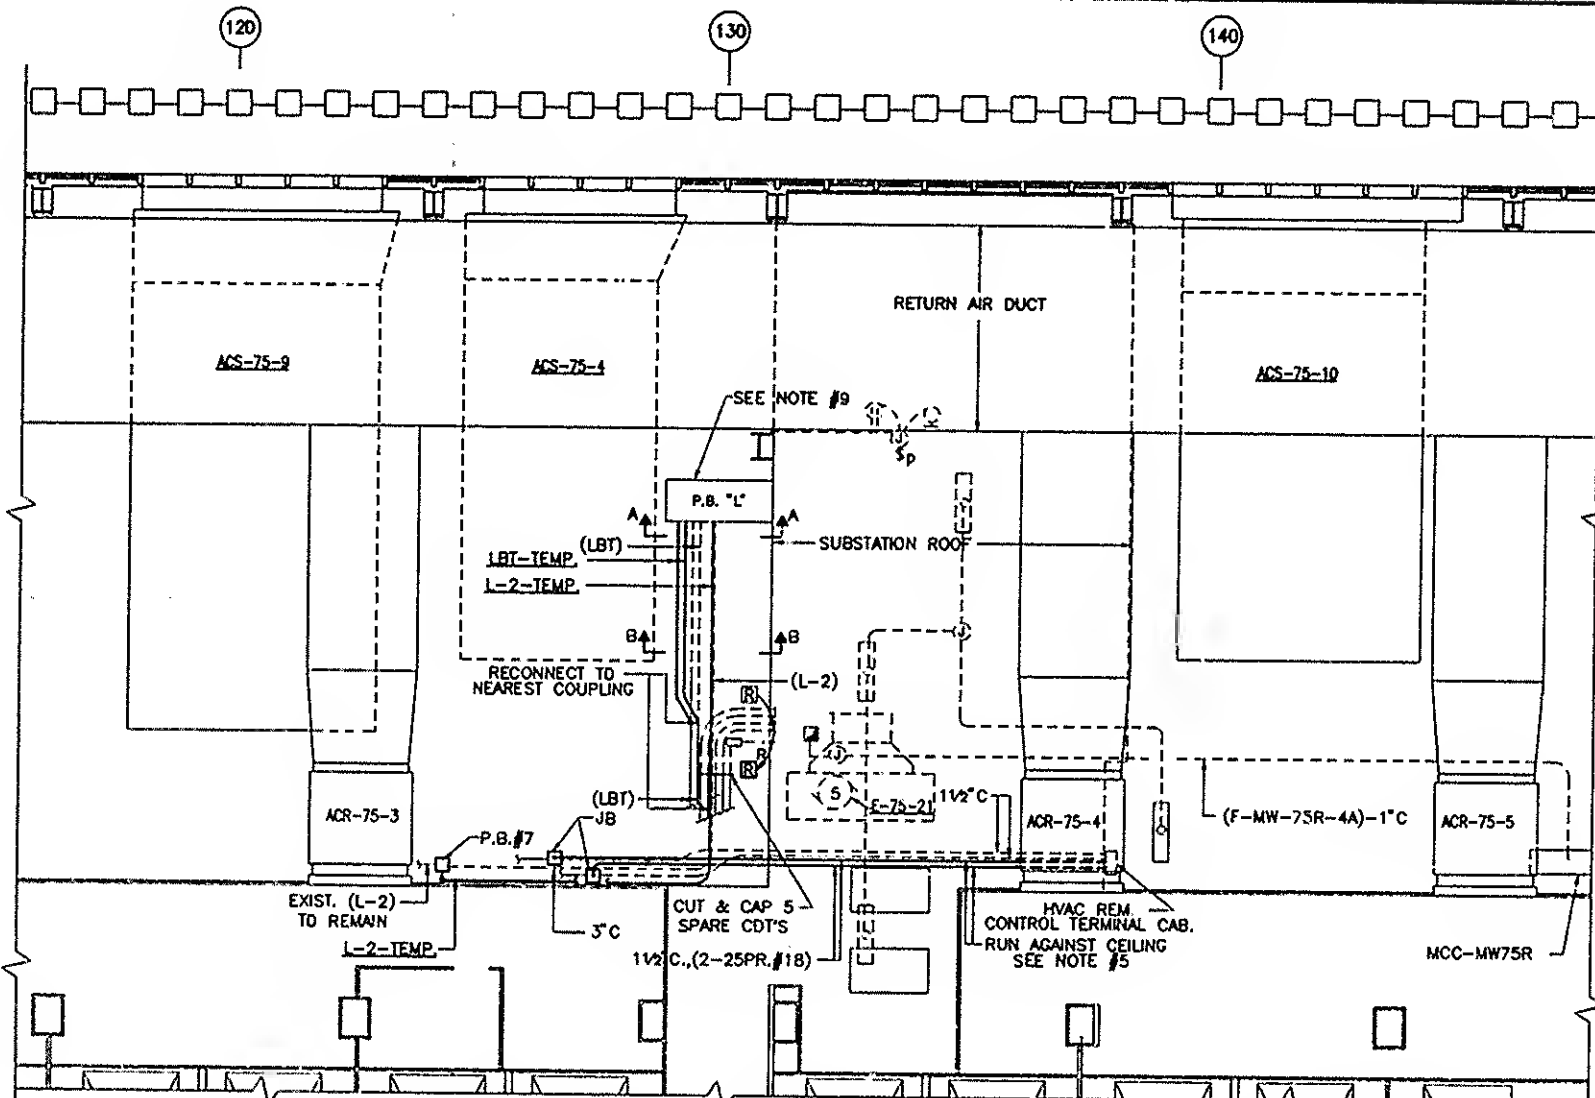


PLAN - 76th FL. - SS - 75W

I HEREBY CERTIFY THAT THIS IS A TRUE AND CORRECT COPY OF ONE OF THE CONTRACT DRAWINGS, CONSTITUTING A PART OF CONTRACT NO. **WTC-802.071** IN THE FORM IN WHICH SAID DRAWINGS EXISTED AT THE TIME THE SAID CONTRACT WAS EXECUTED BY THE PARTIES.

DATE 6/21/95 Sultan A. Adlam
SPEC. WRITER
DATE 8/15/95 Peter K. Swenson
ENGINEER OF DESIGN

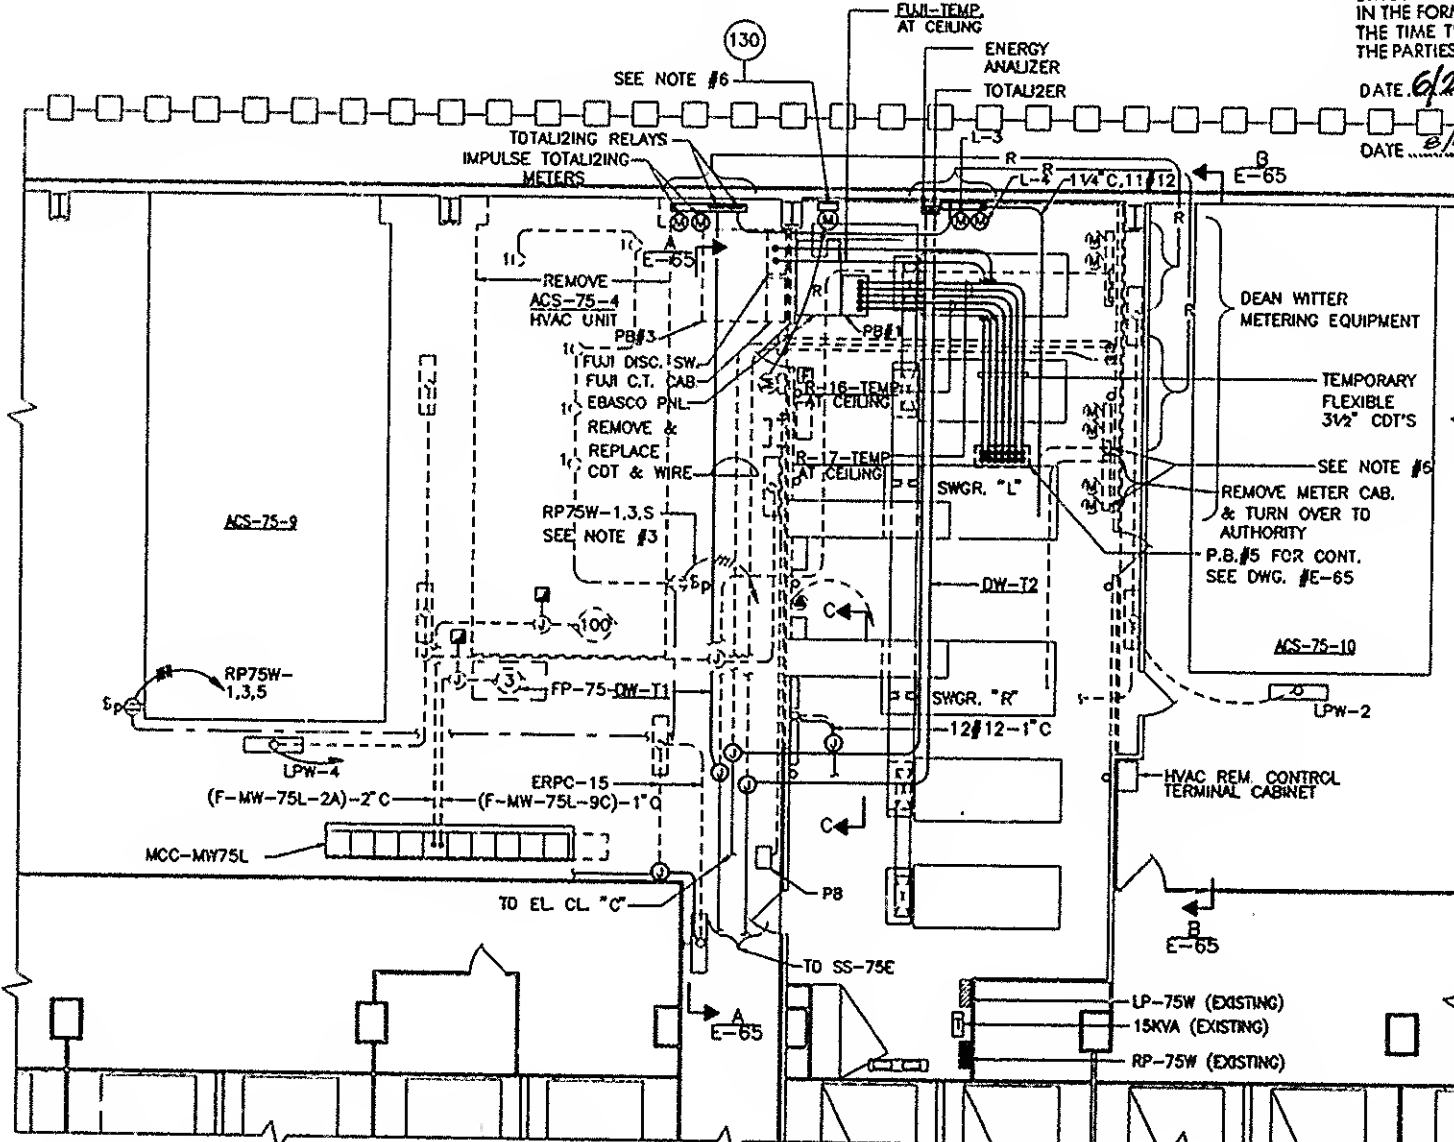

PLAN - 75th FL. - SS-75W

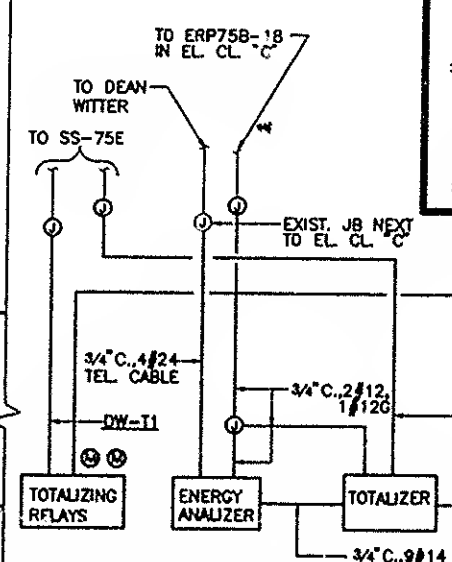

RELOCATION DIAGRAM OF
WITTER METERING EQUIP